Bowman
CONSULTING

HAMLET
100 ACRES
28 LOTS
1" = 200'

www.bowmanco

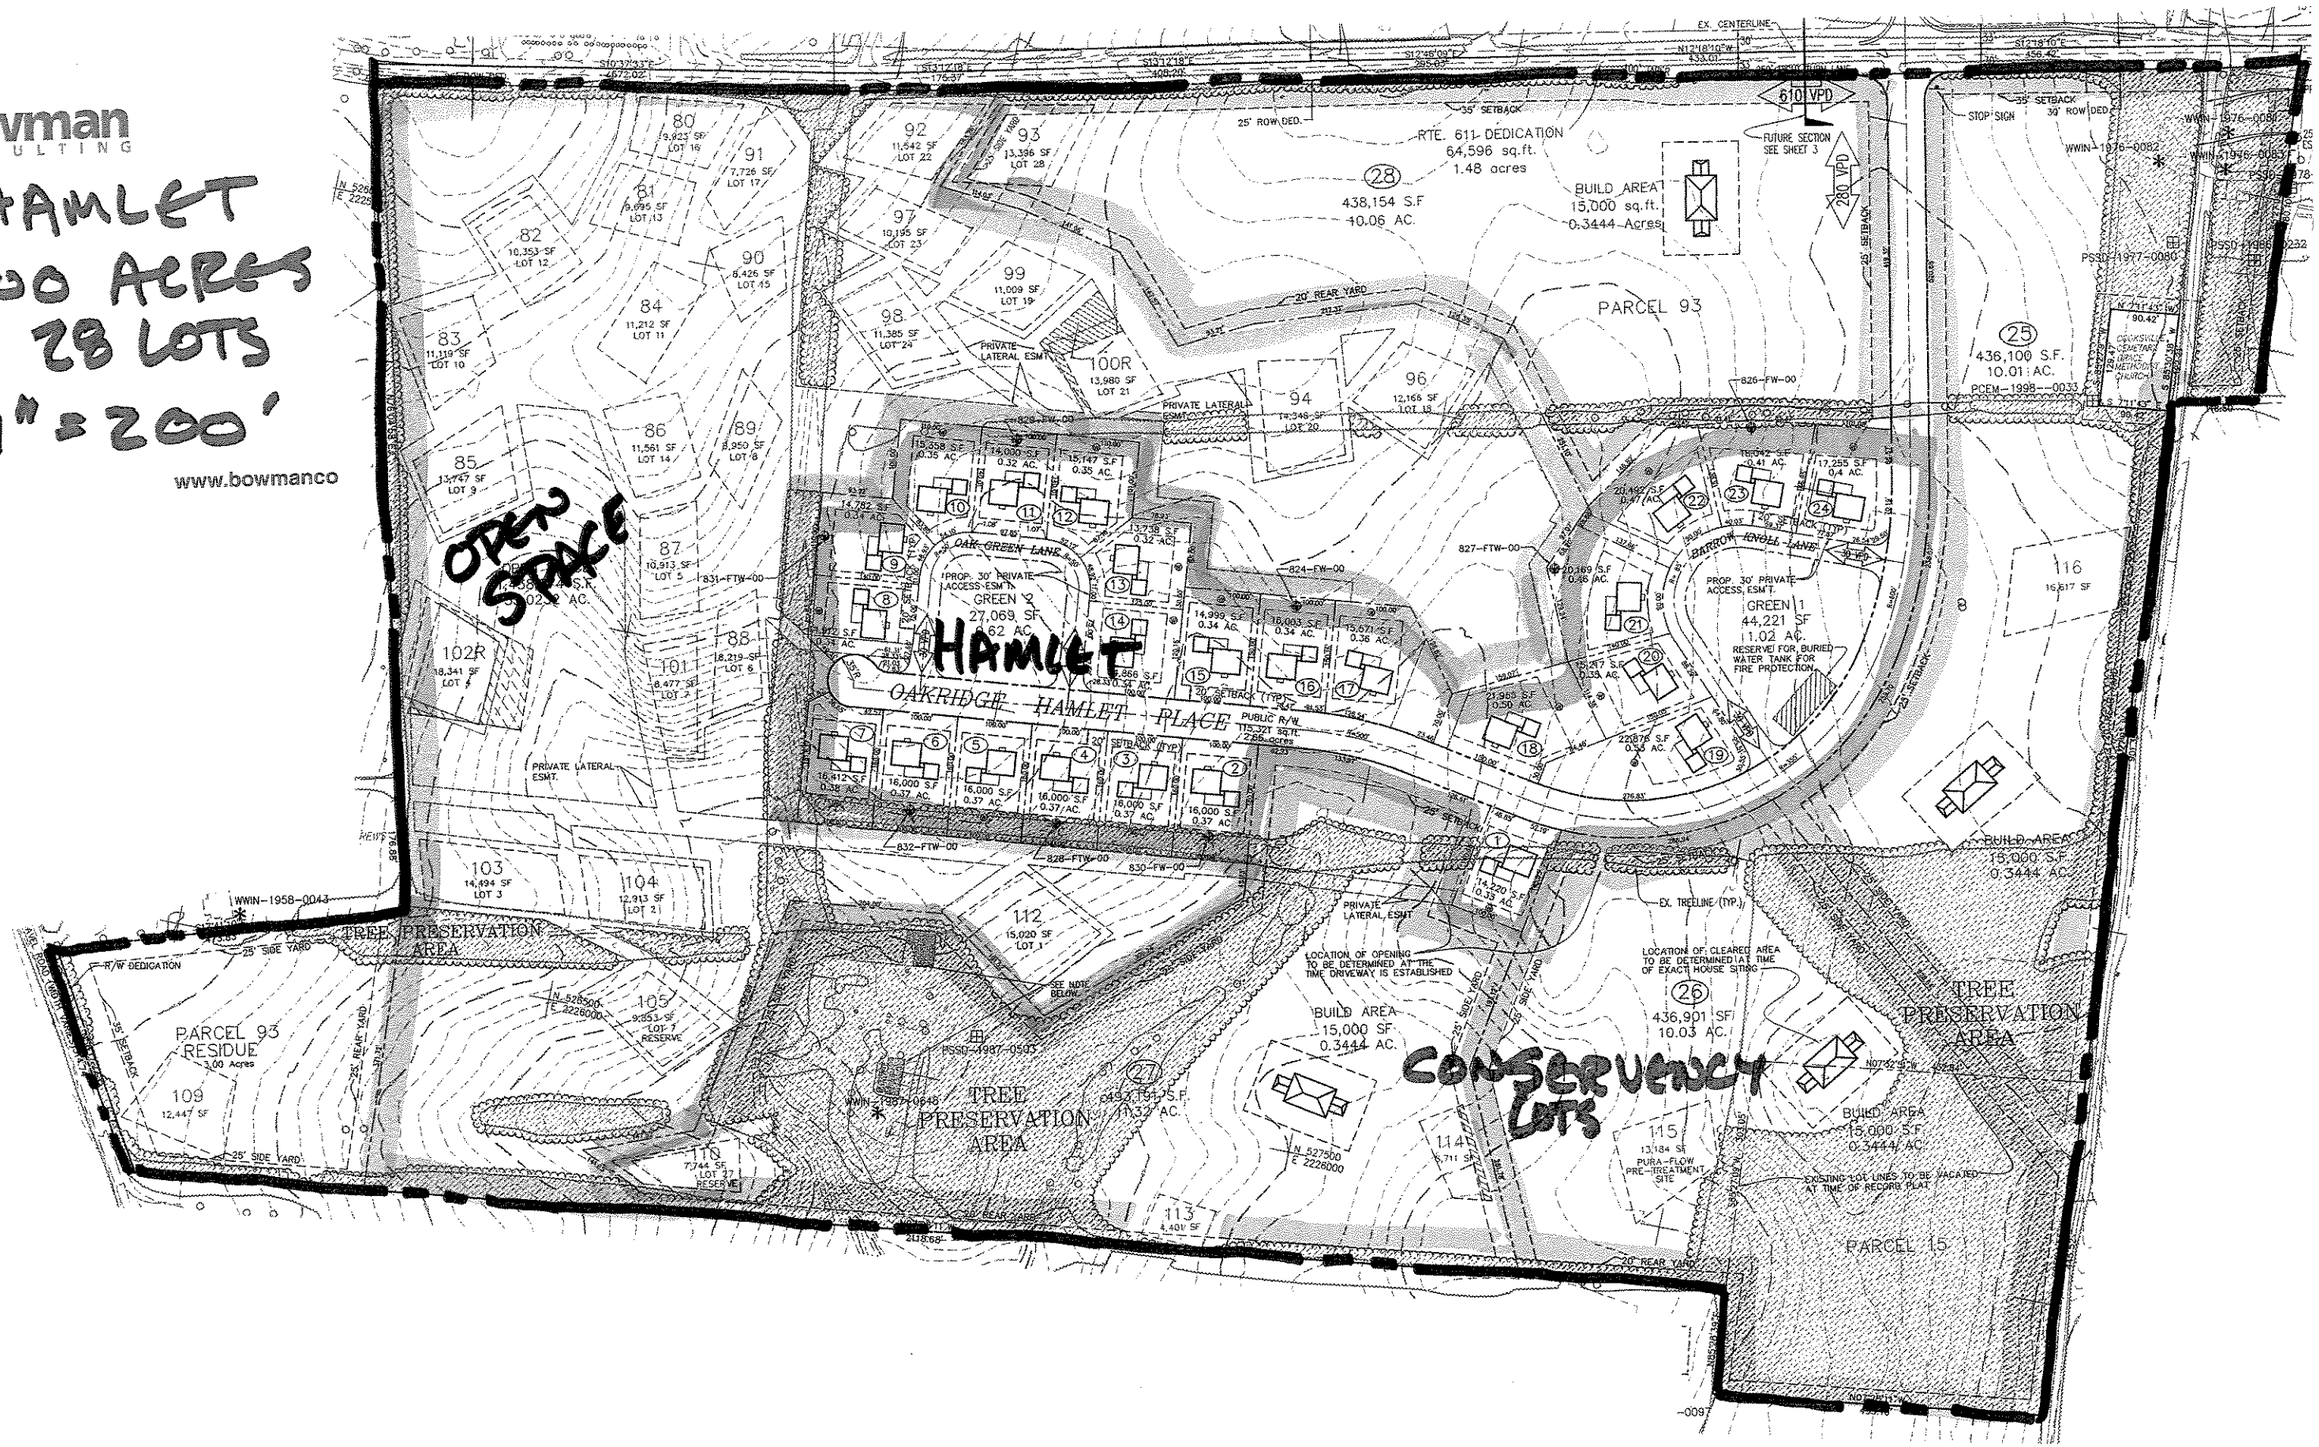

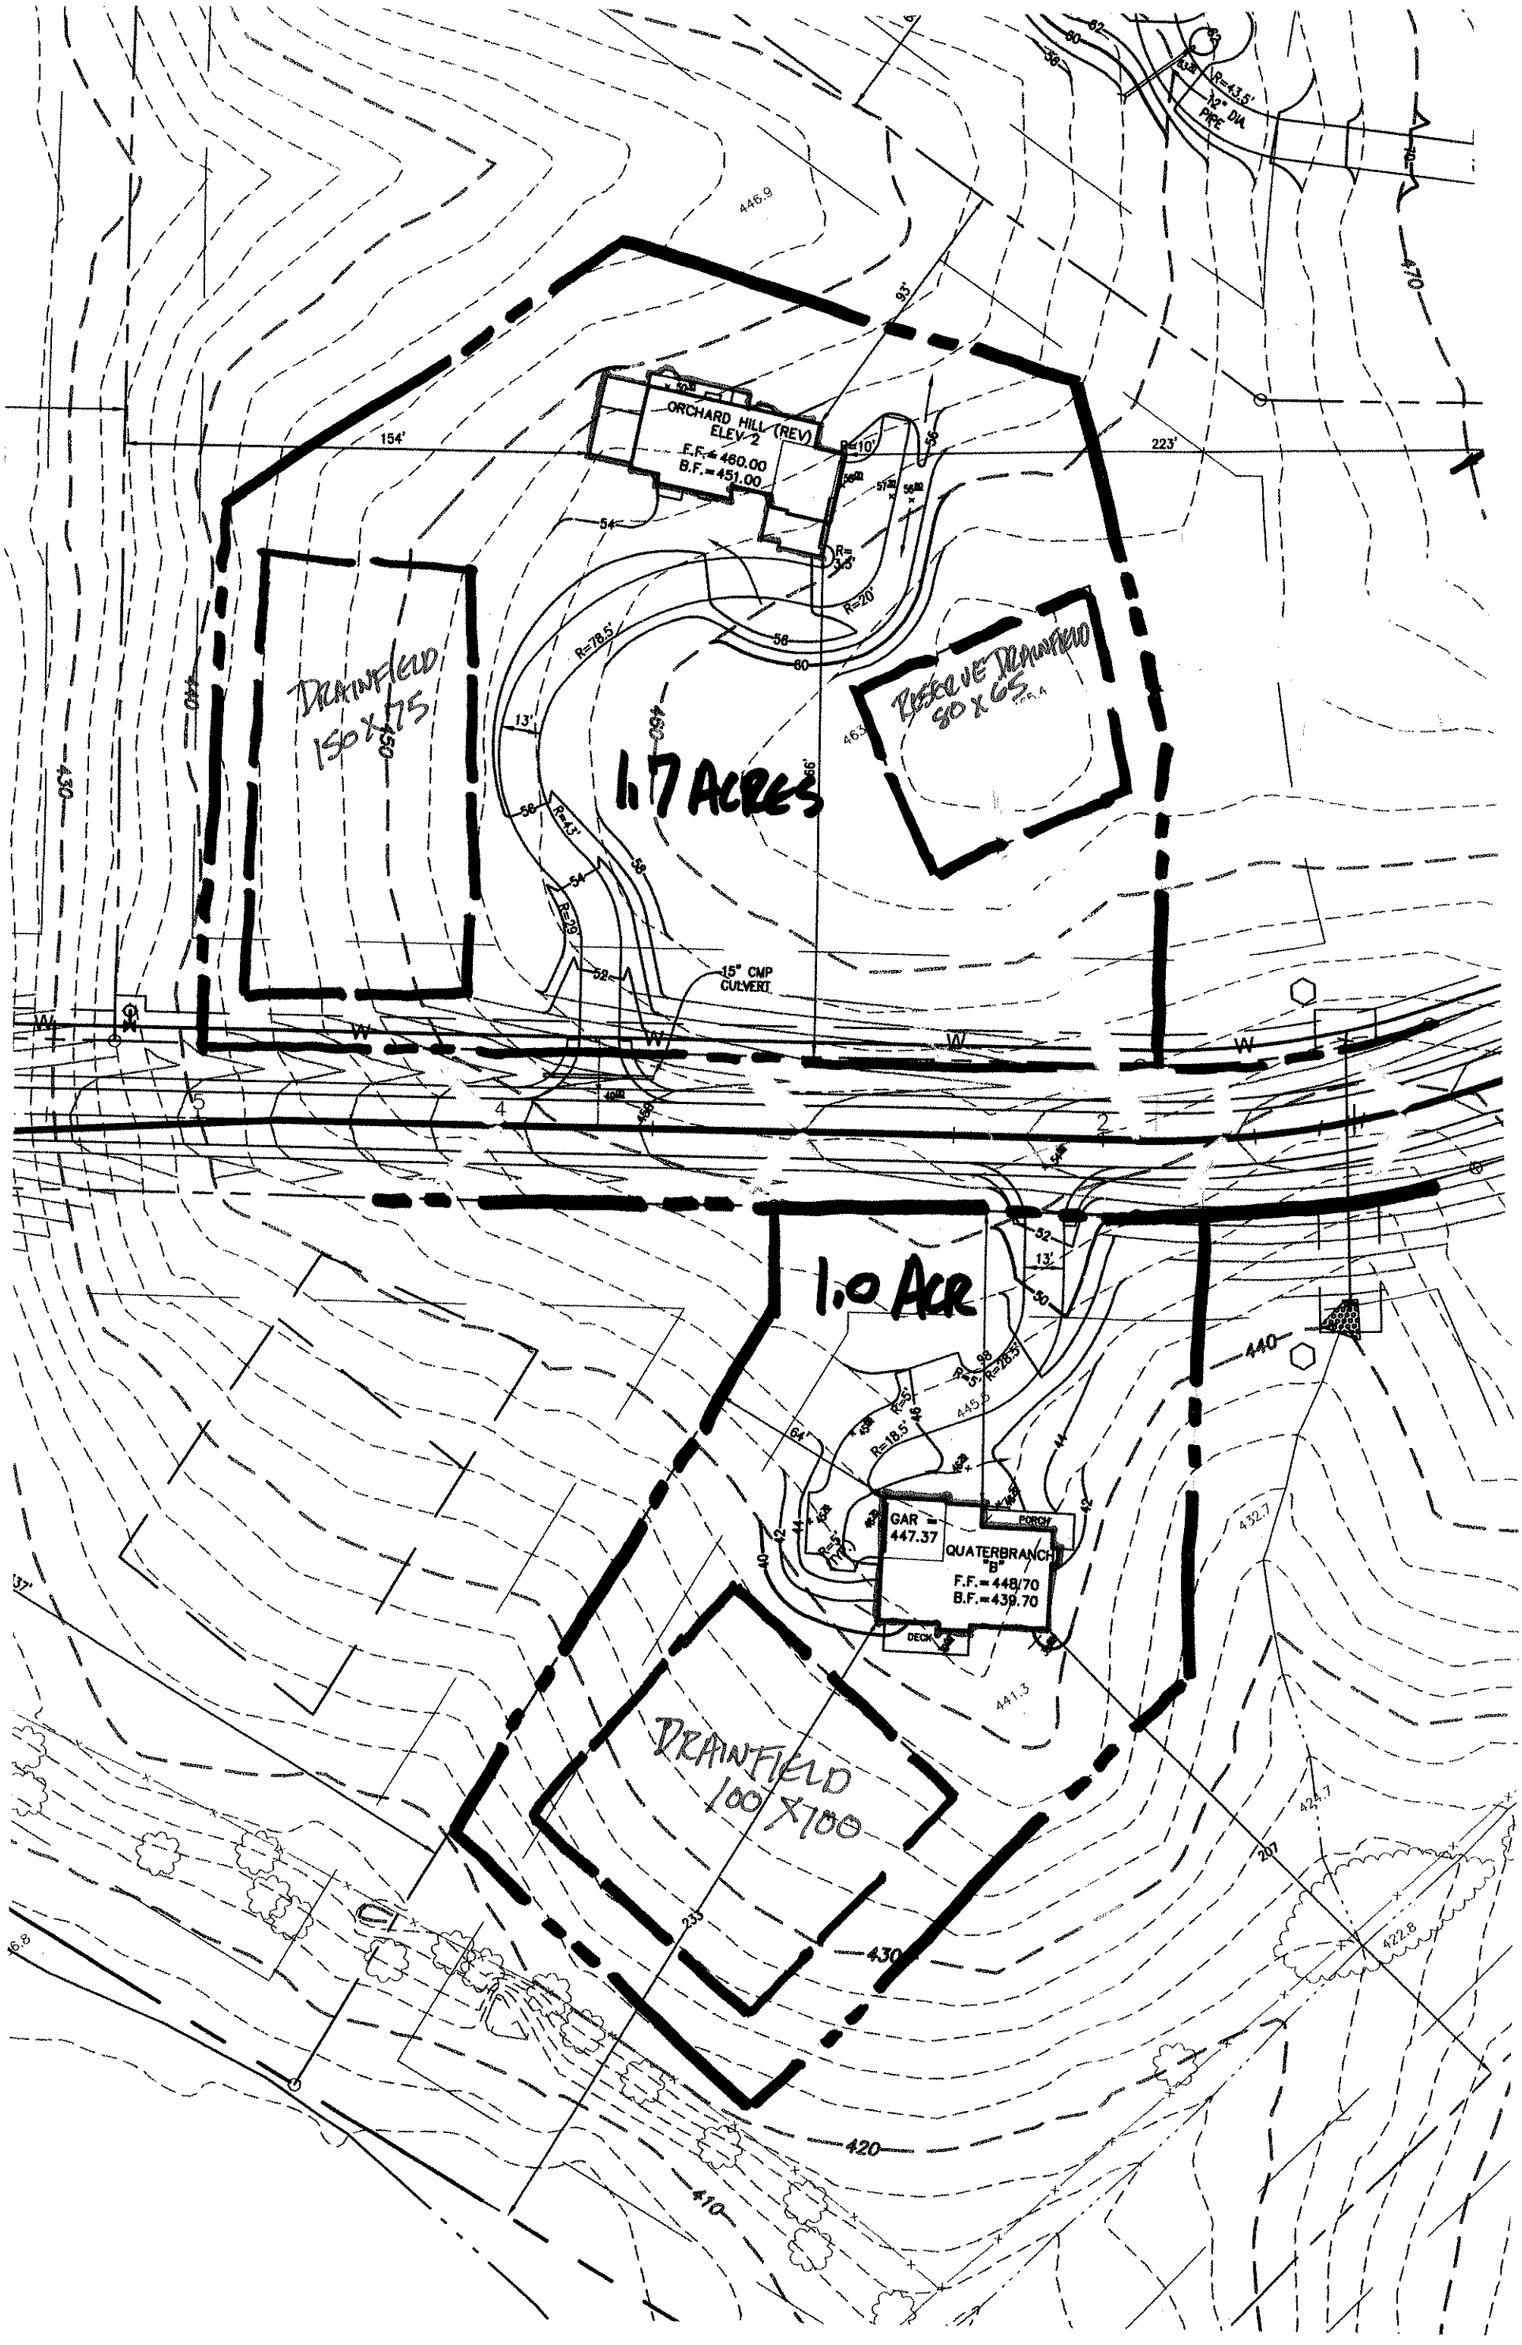

ORCHARD HILL (REV)
ELEV 2
F.F.=460.00
B.F.=451.00
DRAINFIELD
150 X 75
RESERVE DRAINFIELD
80 X 65
1.7 ACRES
15" CMP
CULVERT
1.0 ACR
GAR =
447.37
QUATERBRANCH
"B"
F.F.=448.70
B.F.=439.70
PORCH
DECK
DRAINFIELD
100 X 100
12" DIA
PIPE