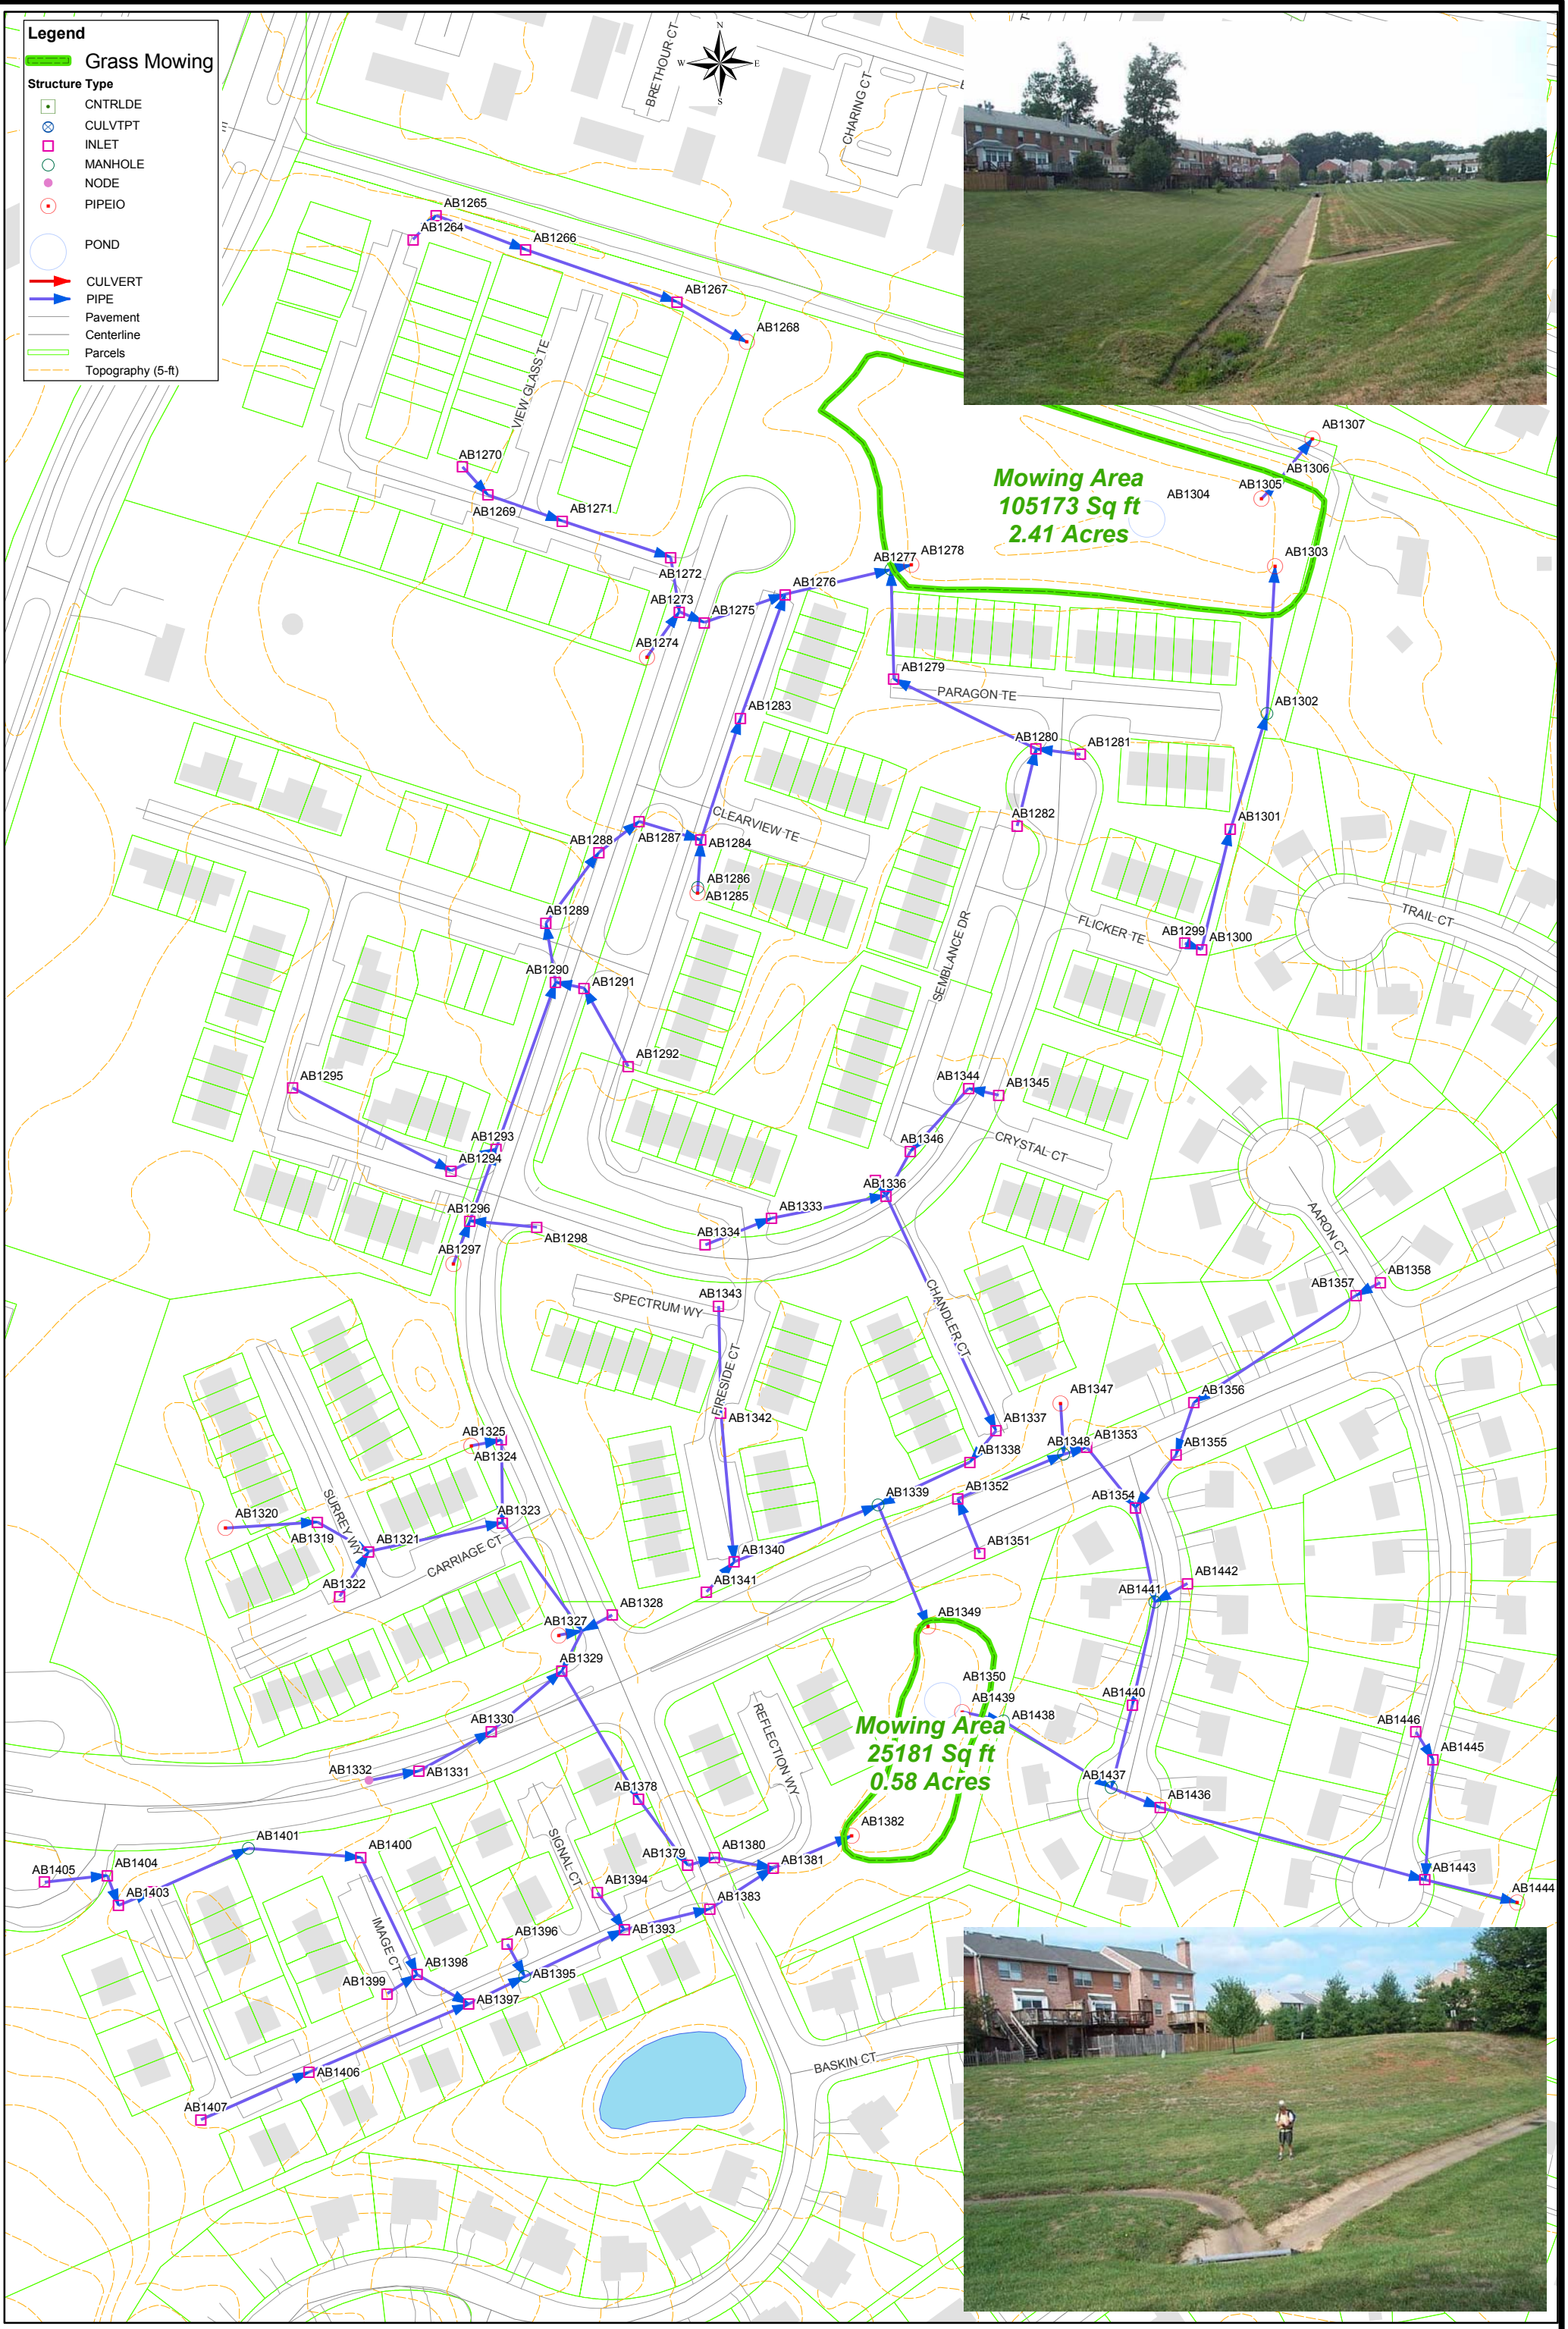


Printed: Jul 02, 2003
Computer: DWARD-42123C Username: DWARD
Document: D:\Stormwater Project Working Files\Work_Task01_07_02_2003_Mirror_Ridge.mxd

ATTACHMENT 2
SHEET 1 of 4

Department of General Services

**Typical Task**
**Mirror Ridge Townhouse**

Maintenance & Repair
of Stormwater Infrastructure